Murrow Boulevard - Fisher Avenue Greenway Study
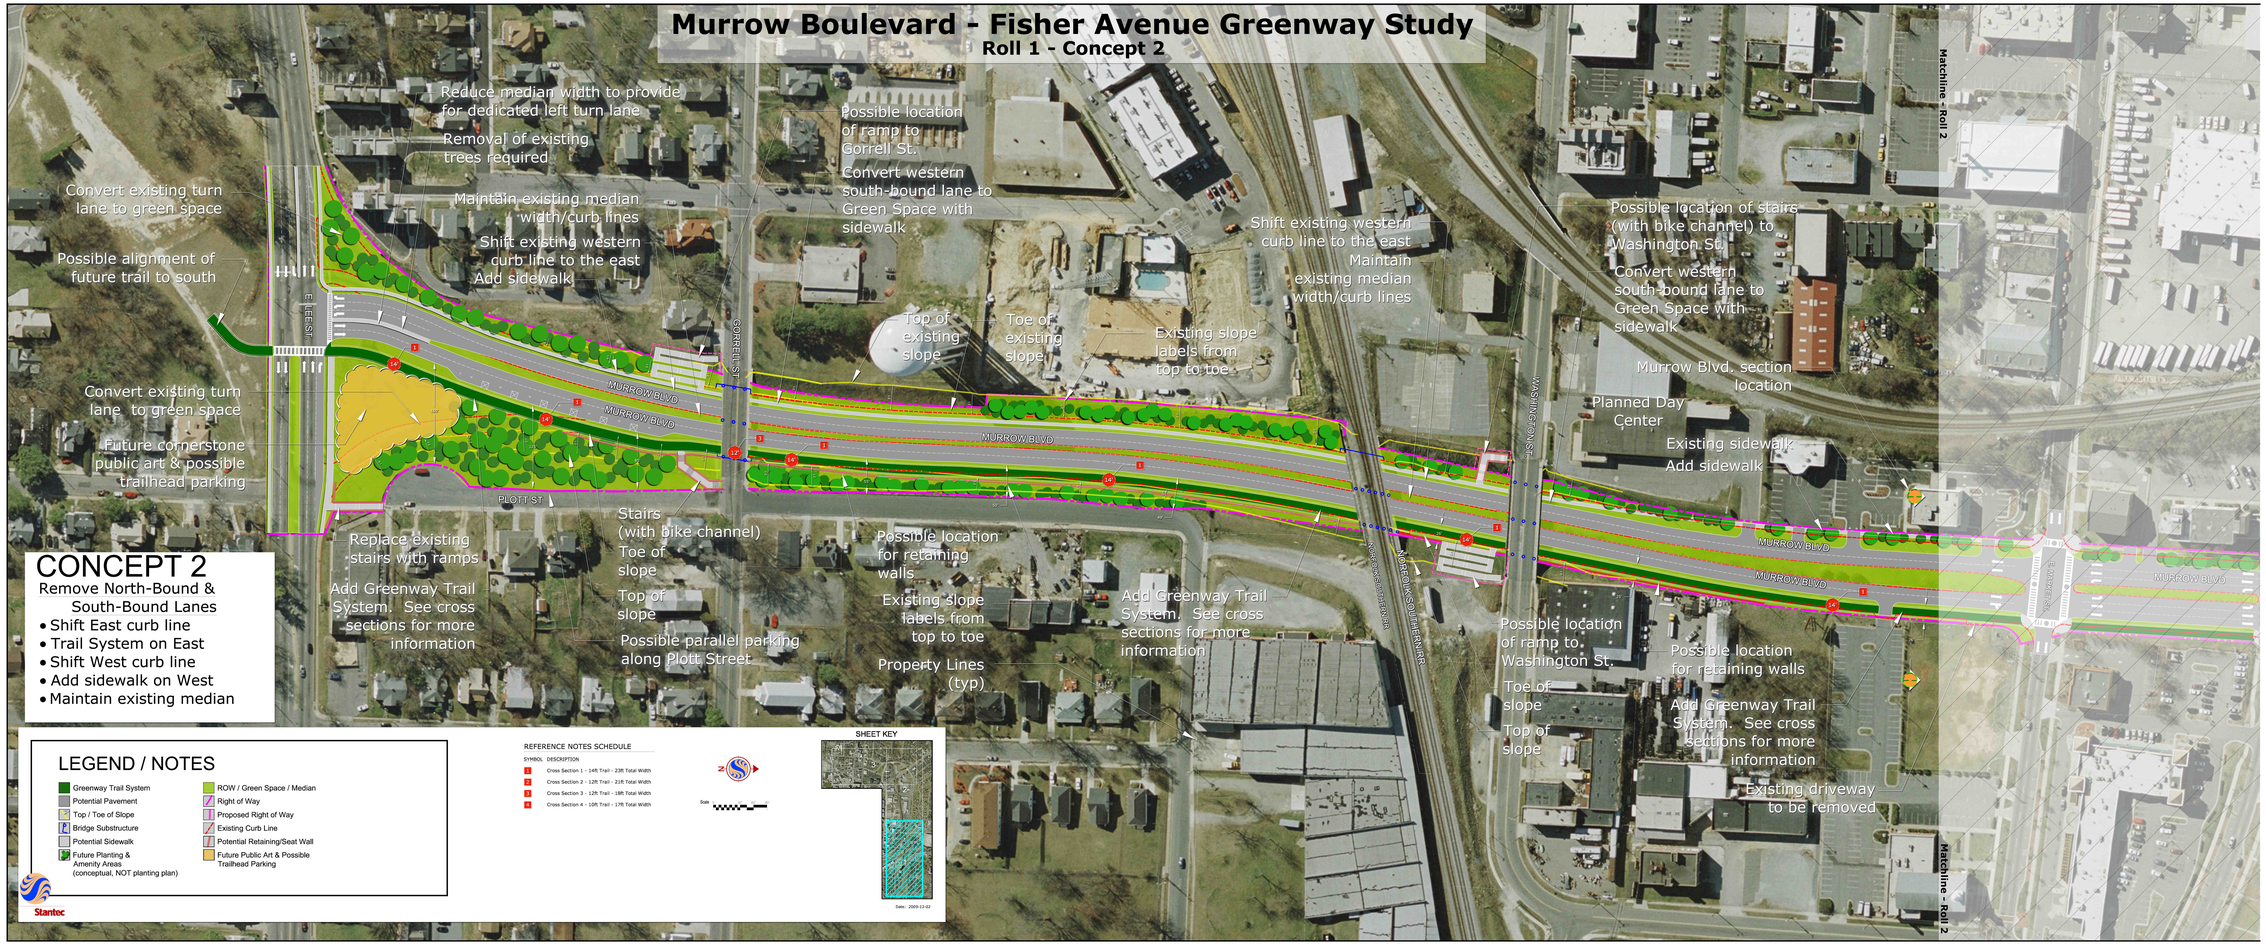
Roll 1 - Concept 2